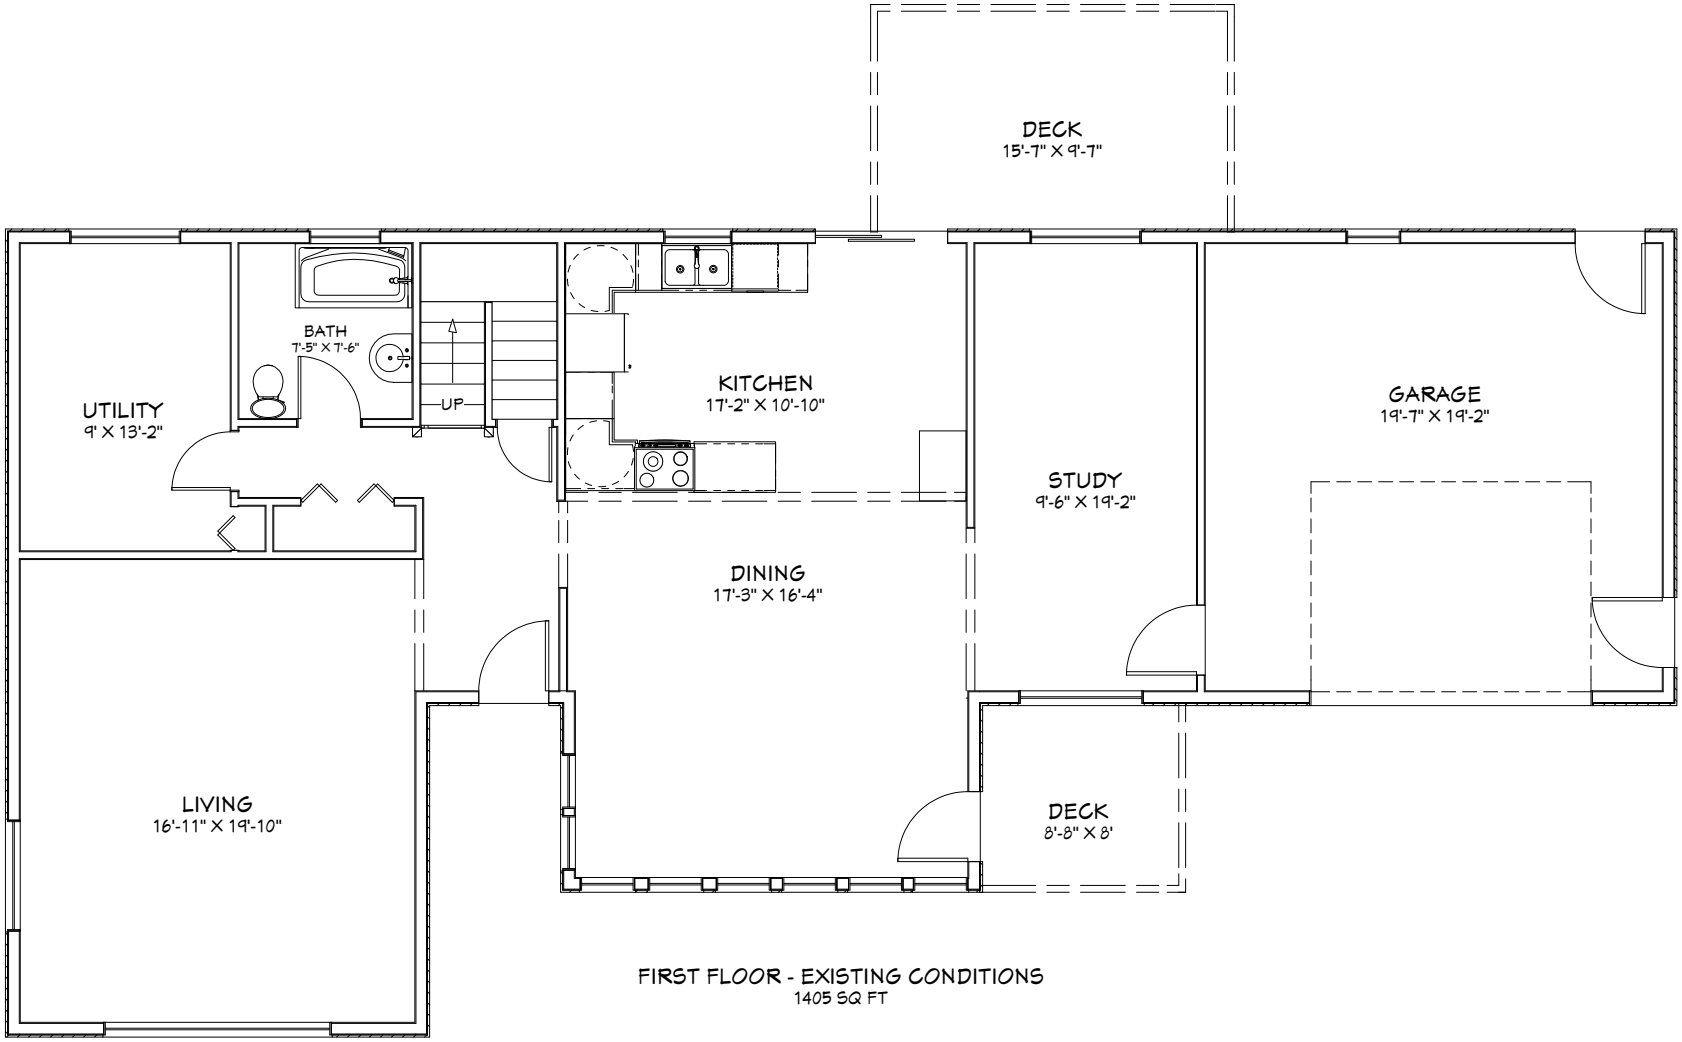

FIRST FLOOR - EXISTING CONDITIONS
1405 SQ FT

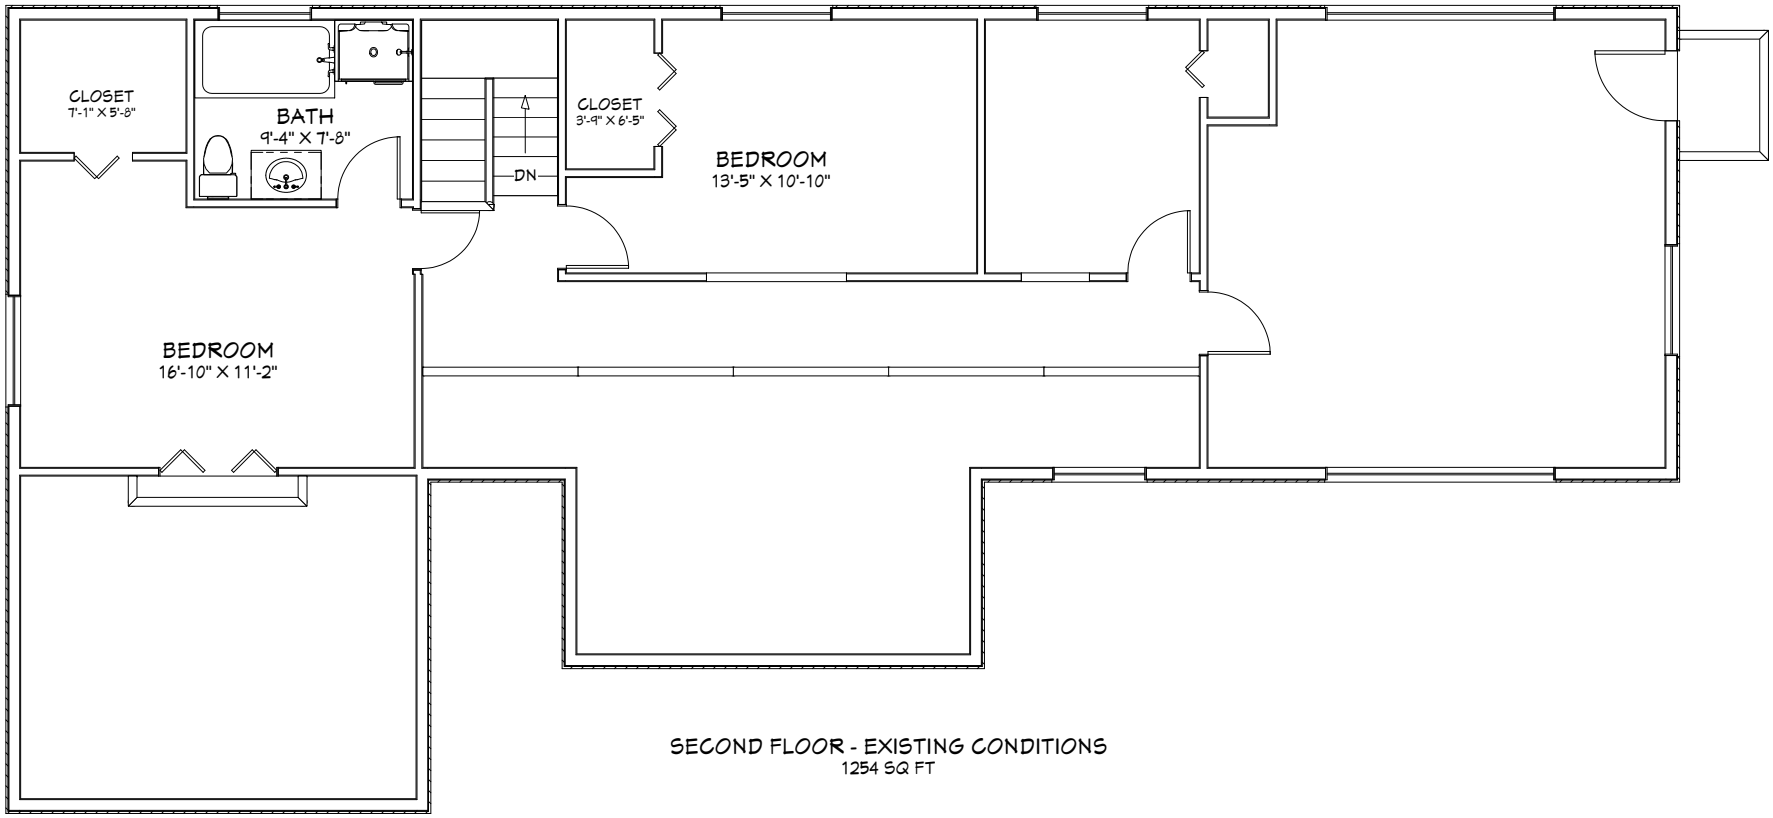

SECOND FLOOR - EXISTING CONDITIONS
1254 SQ FT

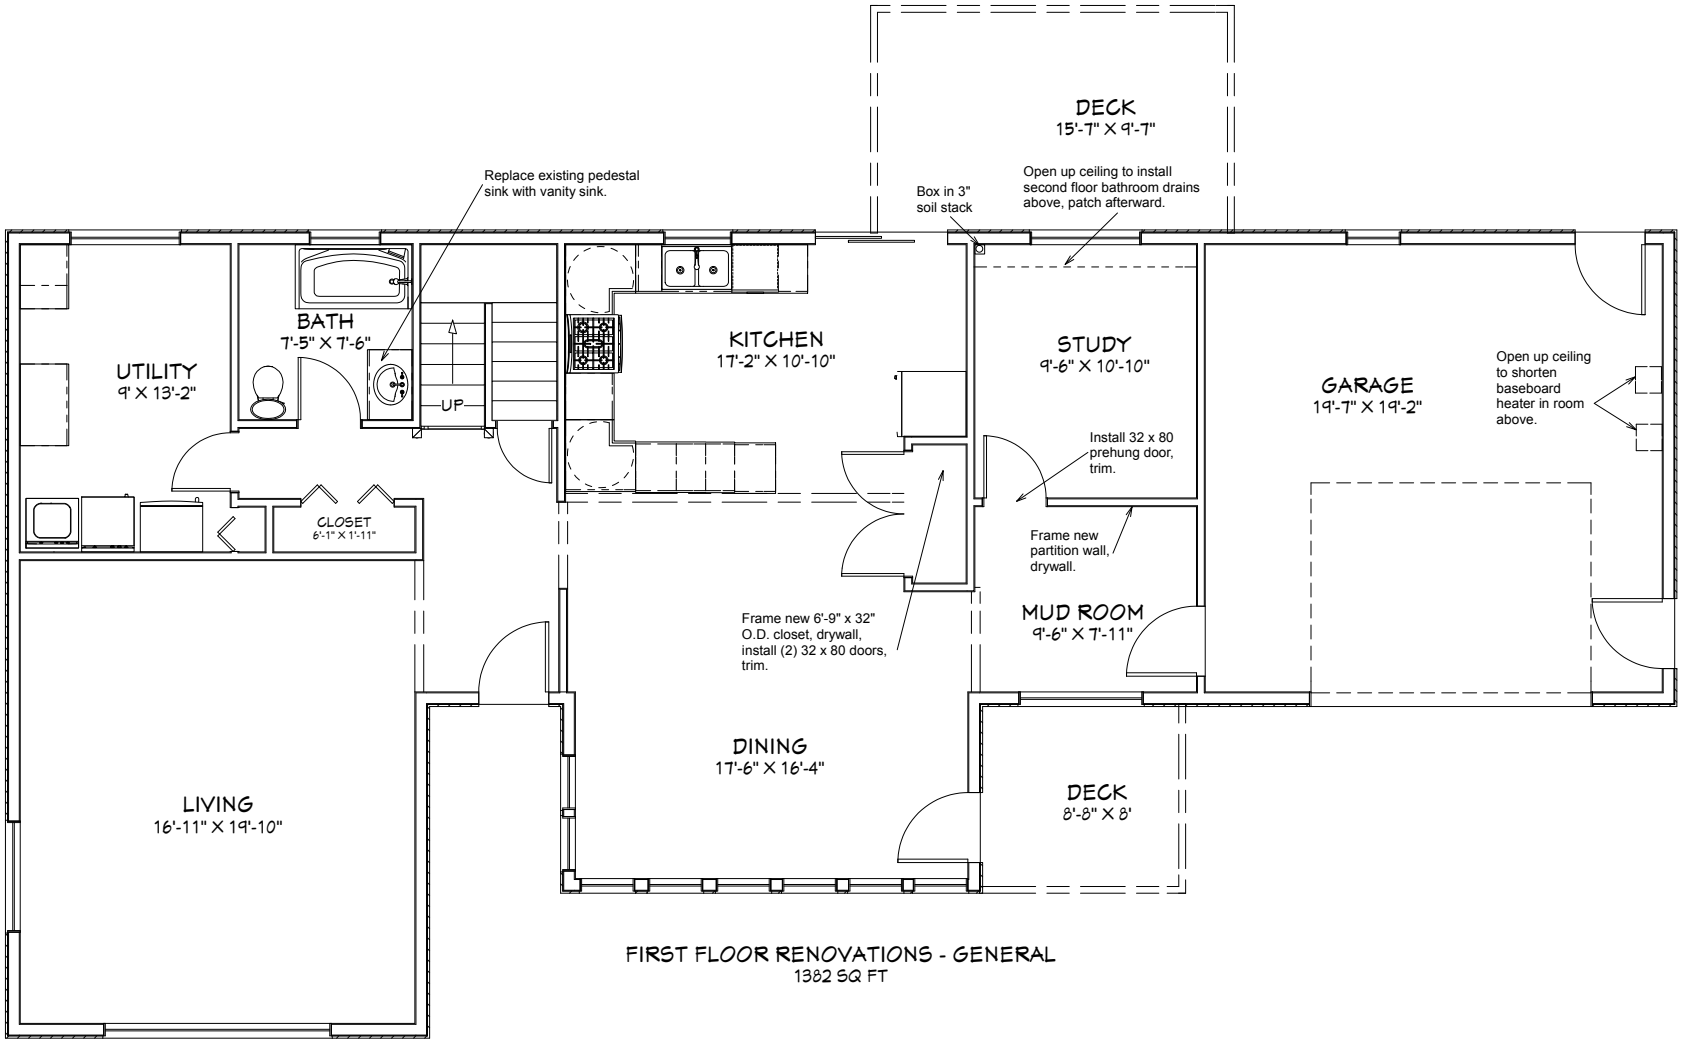

FIRST FLOOR RENOVATIONS - GENERAL
1382 SQ FT

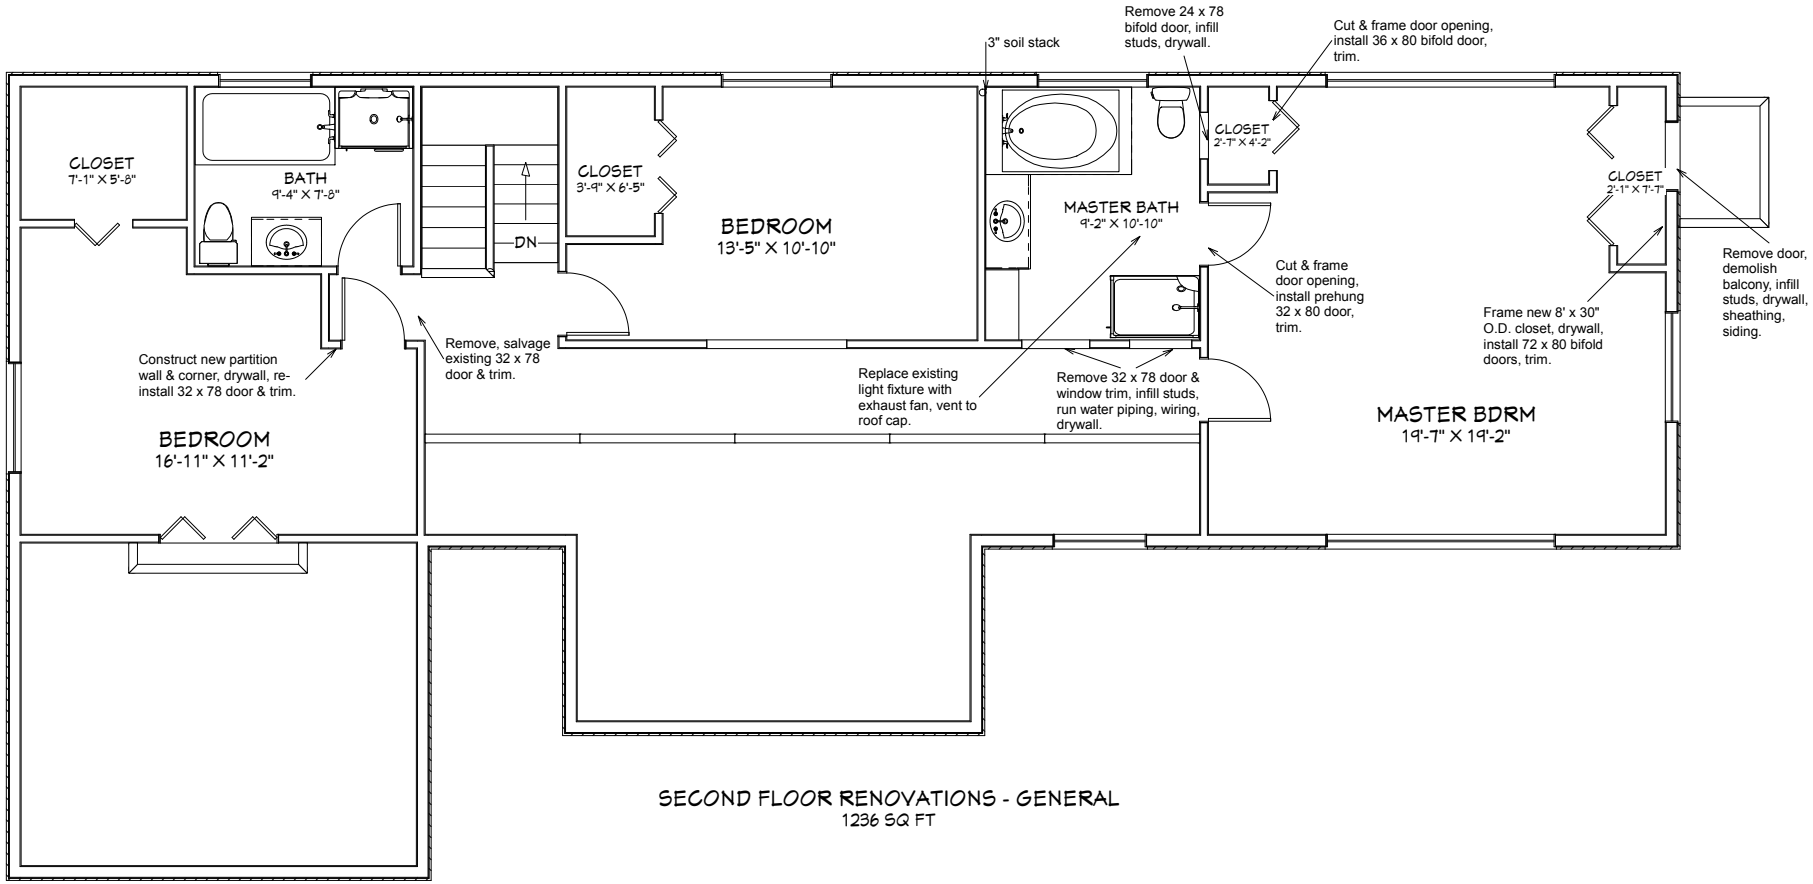

SECOND FLOOR RENOVATIONS - GENERAL

1236 SQ FT

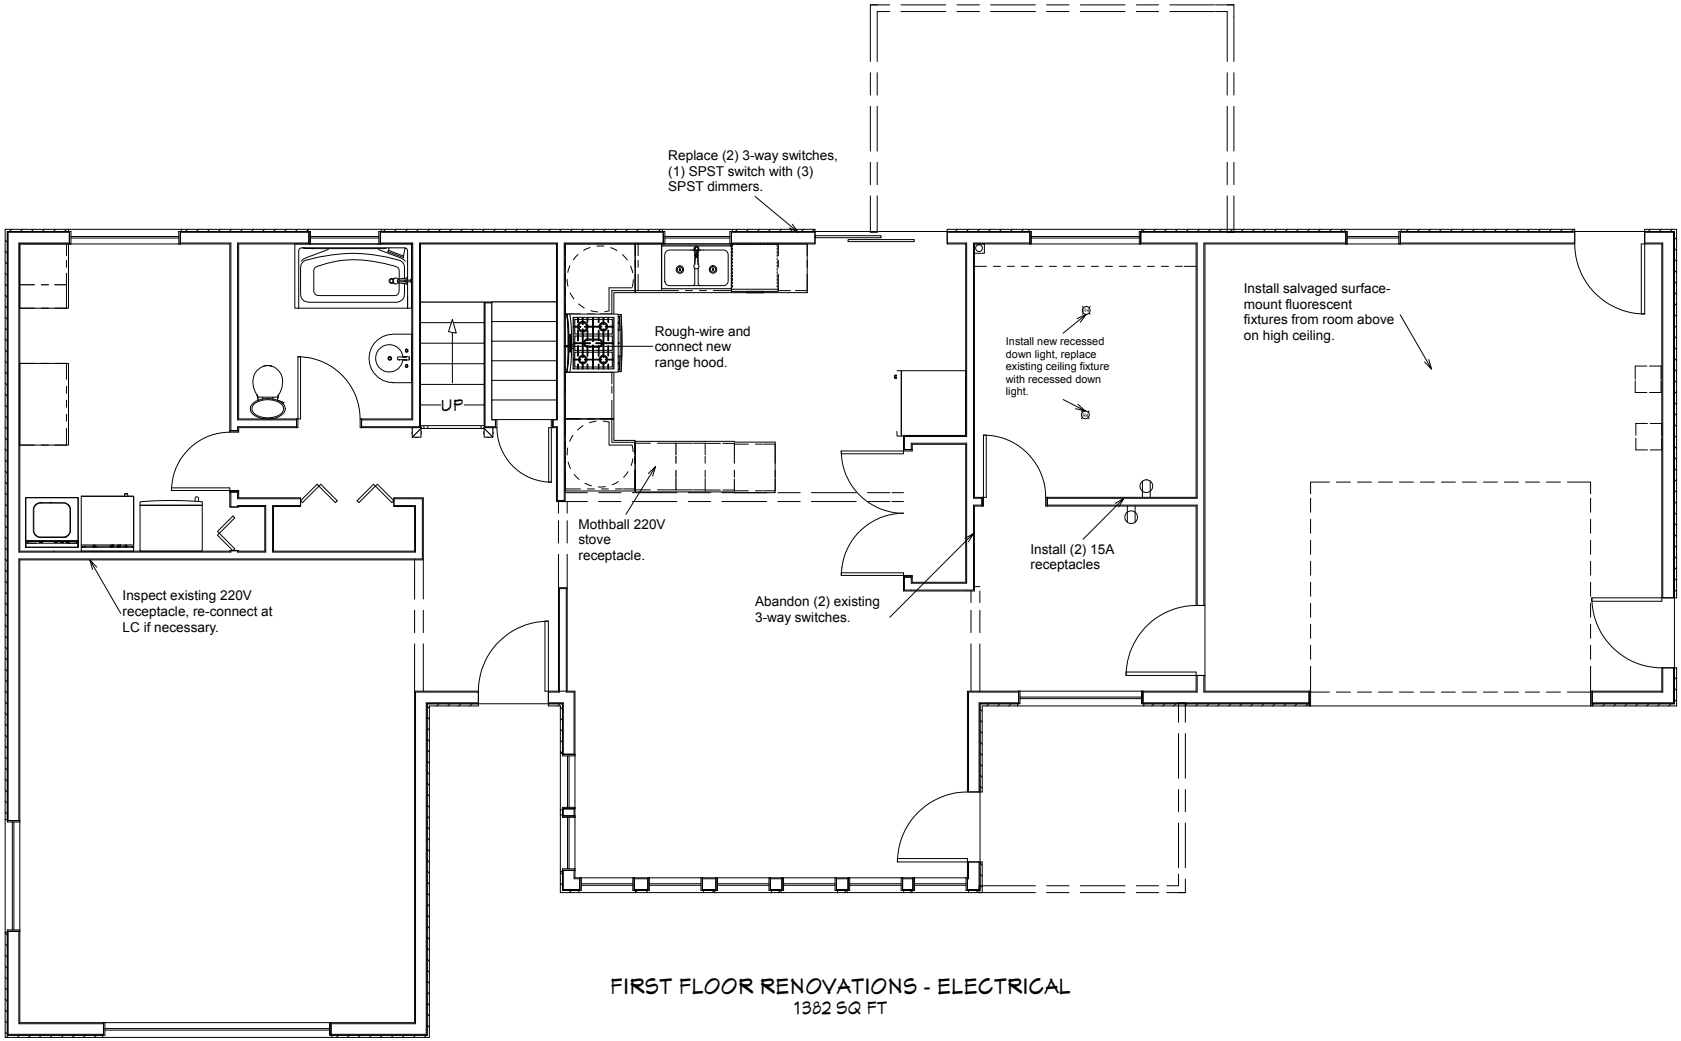

FIRST FLOOR RENOVATIONS - ELECTRICAL

1382 SQ FT

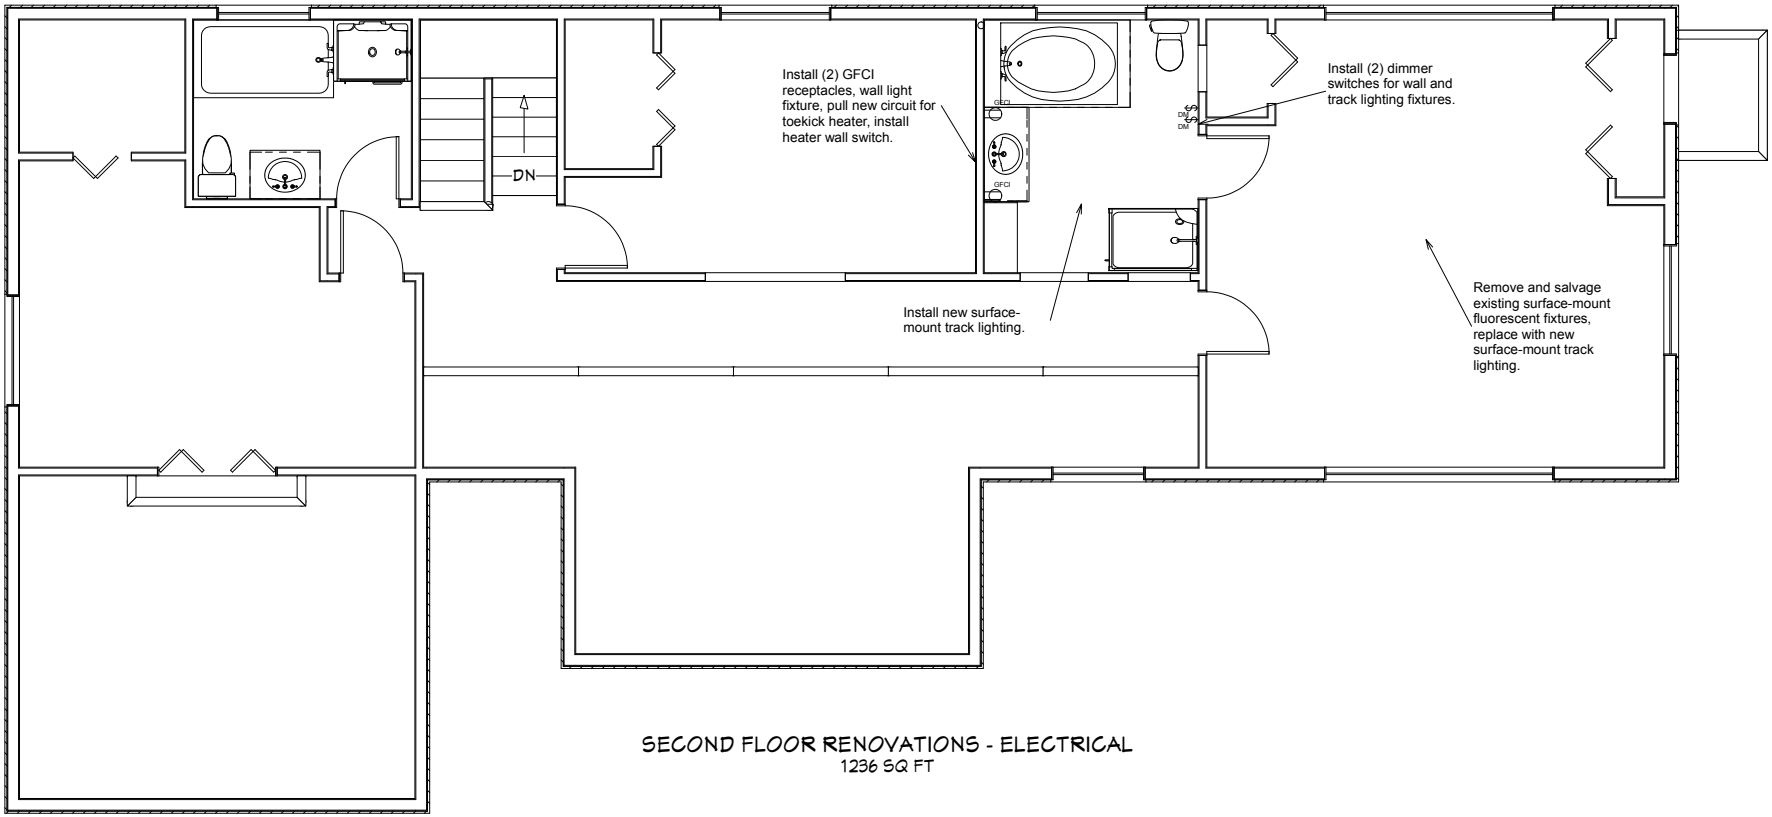

SECOND FLOOR RENOVATIONS - ELECTRICAL

1236 SQ FT

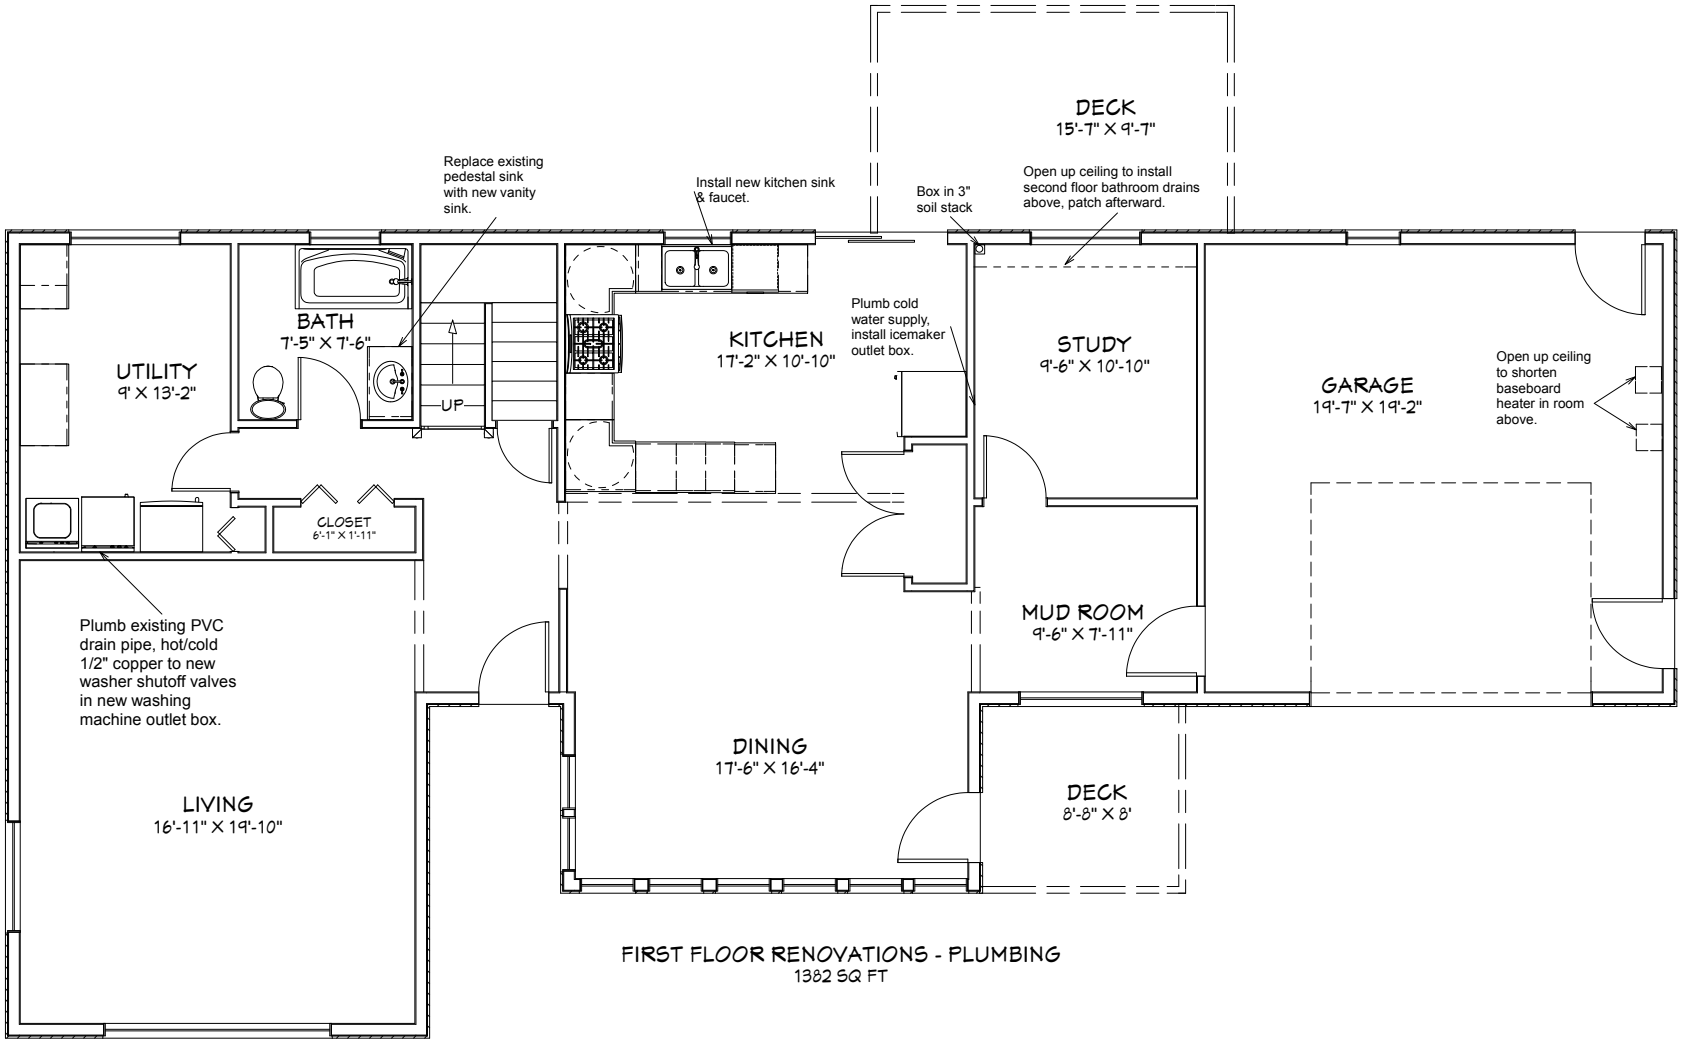

FIRST FLOOR RENOVATIONS - PLUMBING
1382 SQ FT

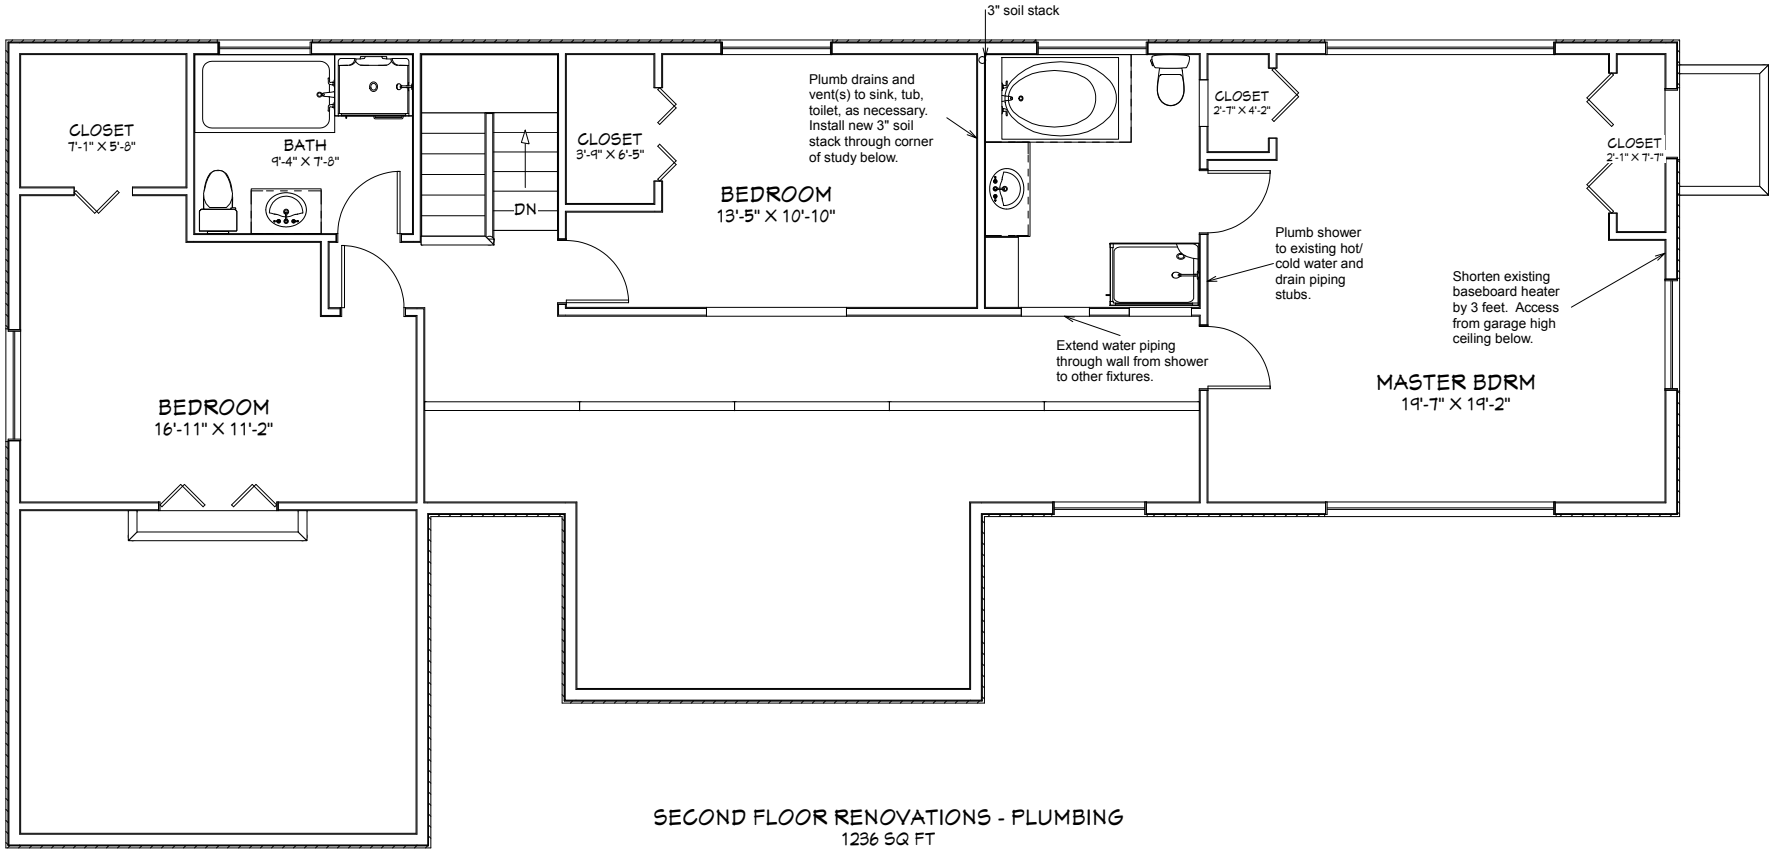

SECOND FLOOR RENOVATIONS - PLUMBING
1236 SQ FT

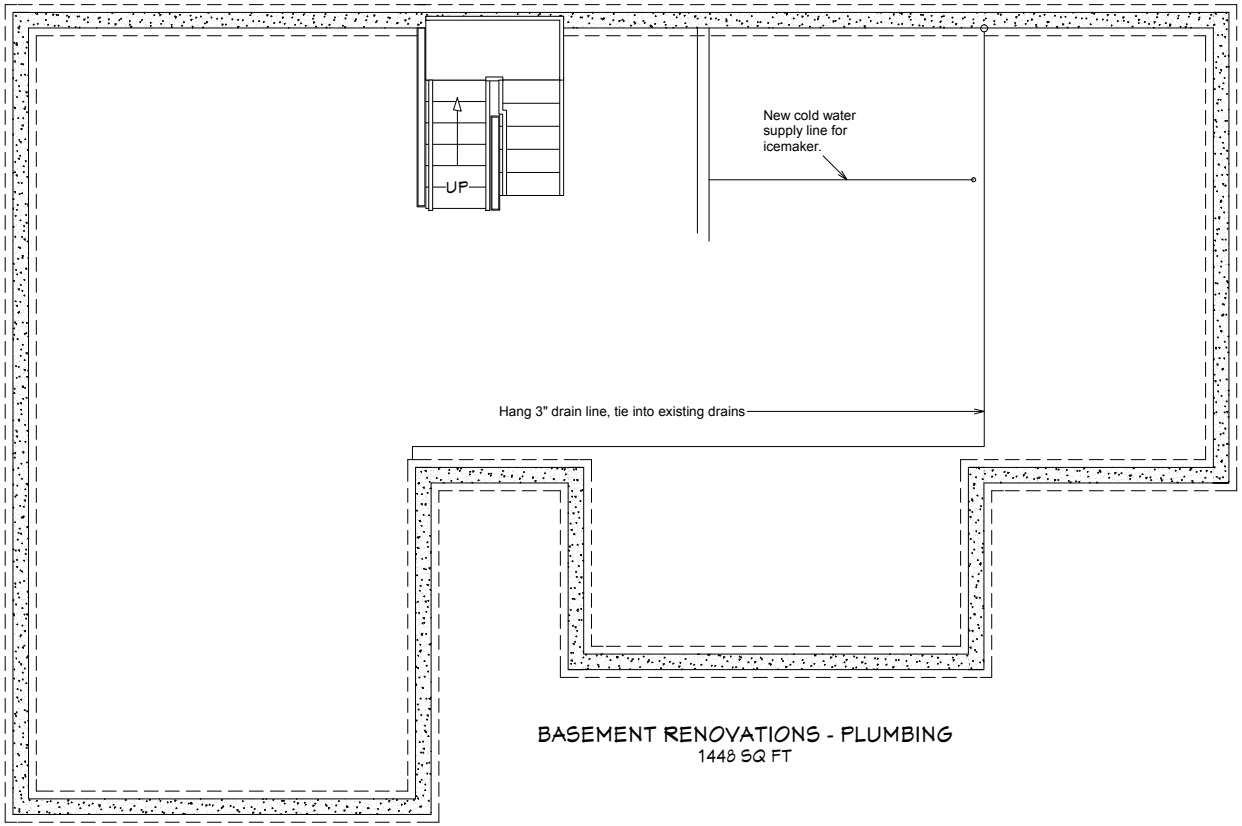

BASEMENT RENOVATIONS - PLUMBING

1448 SQ FT